DARREN 8-WIDE CAFETERIA

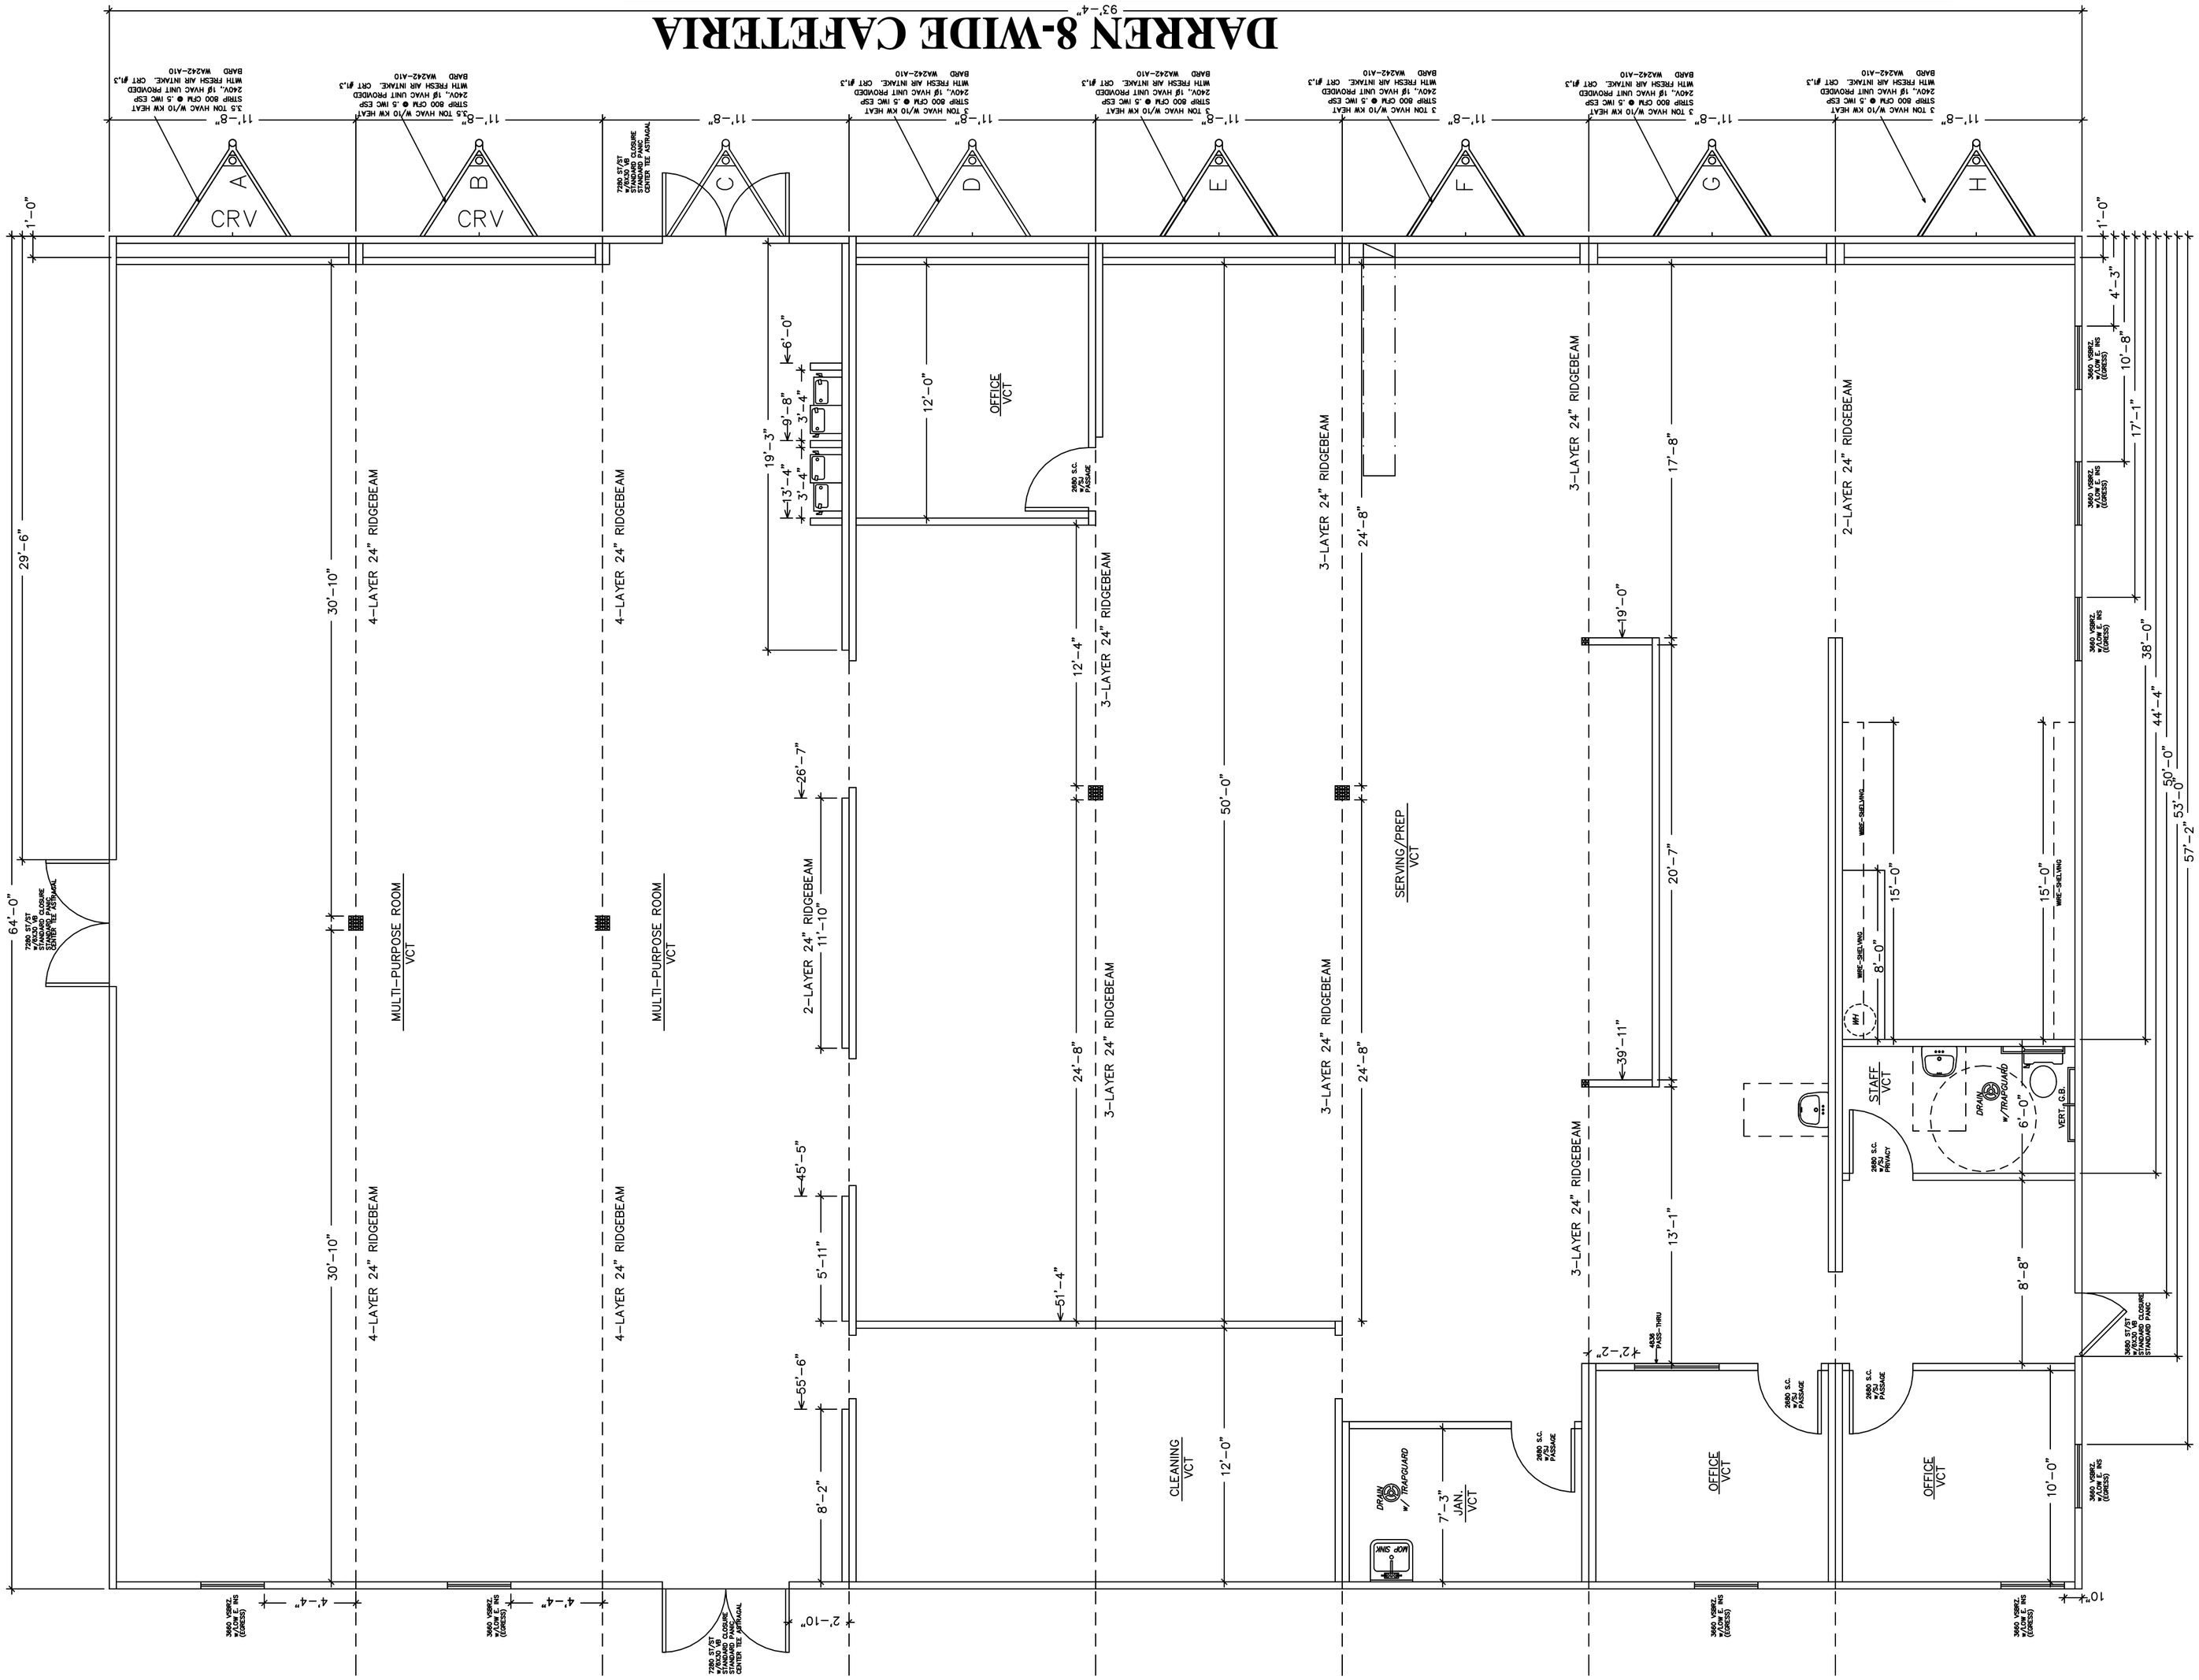

DATE: 11/9/2016

FOR PRODUCTION

FIRST STRING SPACE INC.
602 RAILROAD AVE. EAST
PLANSON, GEORGIA 31642 (912) 422-6400

DATE:	10/21/16
SCALE:	NTS
SIZE:	120 X 64
CODES:	BC/LA
STATES:	AL,MA,LA,MS,OK
FILE NAME:	DARREN 8-WIDE CAFETERIA
WIND SPEED:	130
SERIAL #:	DARREN 8-WIDE CAFETERIA
FLOOR PLAN	
DESTINATION	

REVISION	REVISION	DESCRIPTION:
#:	DATE:	

PLEASE MARK UP PLANS & LIST CORRECTIONS ABOVE OR ON A SEPARATE SHEET DO NOT SIGN OFF UNTIL CHANGES HAVE BEEN MADE AND YOU ARE SATISFIED WITH STATUS OF PROJECT PLANS WE WILL PROVIDE A NEW SIGN OFF DRAWING WITH REFLECTED CHANGES IF NEEDED

PLEASE SIGN & DATE BELOW IF YOU AGREE TO FINALIZE THIS PROJECT

I HAVE FULLY REVIEWED THE PLANS AND SPECIFICATIONS OF THIS PROJECT. I AUTHORIZE CONSENT FOR FIRST STRING SPACE TO FINALIZE PROJECT AS IS. I UNDERSTAND THAT ANY CHANGES OR REVISIONS TO FLOOR PLAN OR THE ORIGINAL QUOTE WILL RESULT IN ADDITIONAL CHARGES.

FIRST STRING SPACE INC.
OUR STRENGTH IS TEAMWORK

\Fssisrvr\Drafting\Shared DWG\XAVIER'S DRAWINGS\Line Drawings\DARREN 8-WIDE CAFETERIA.dec